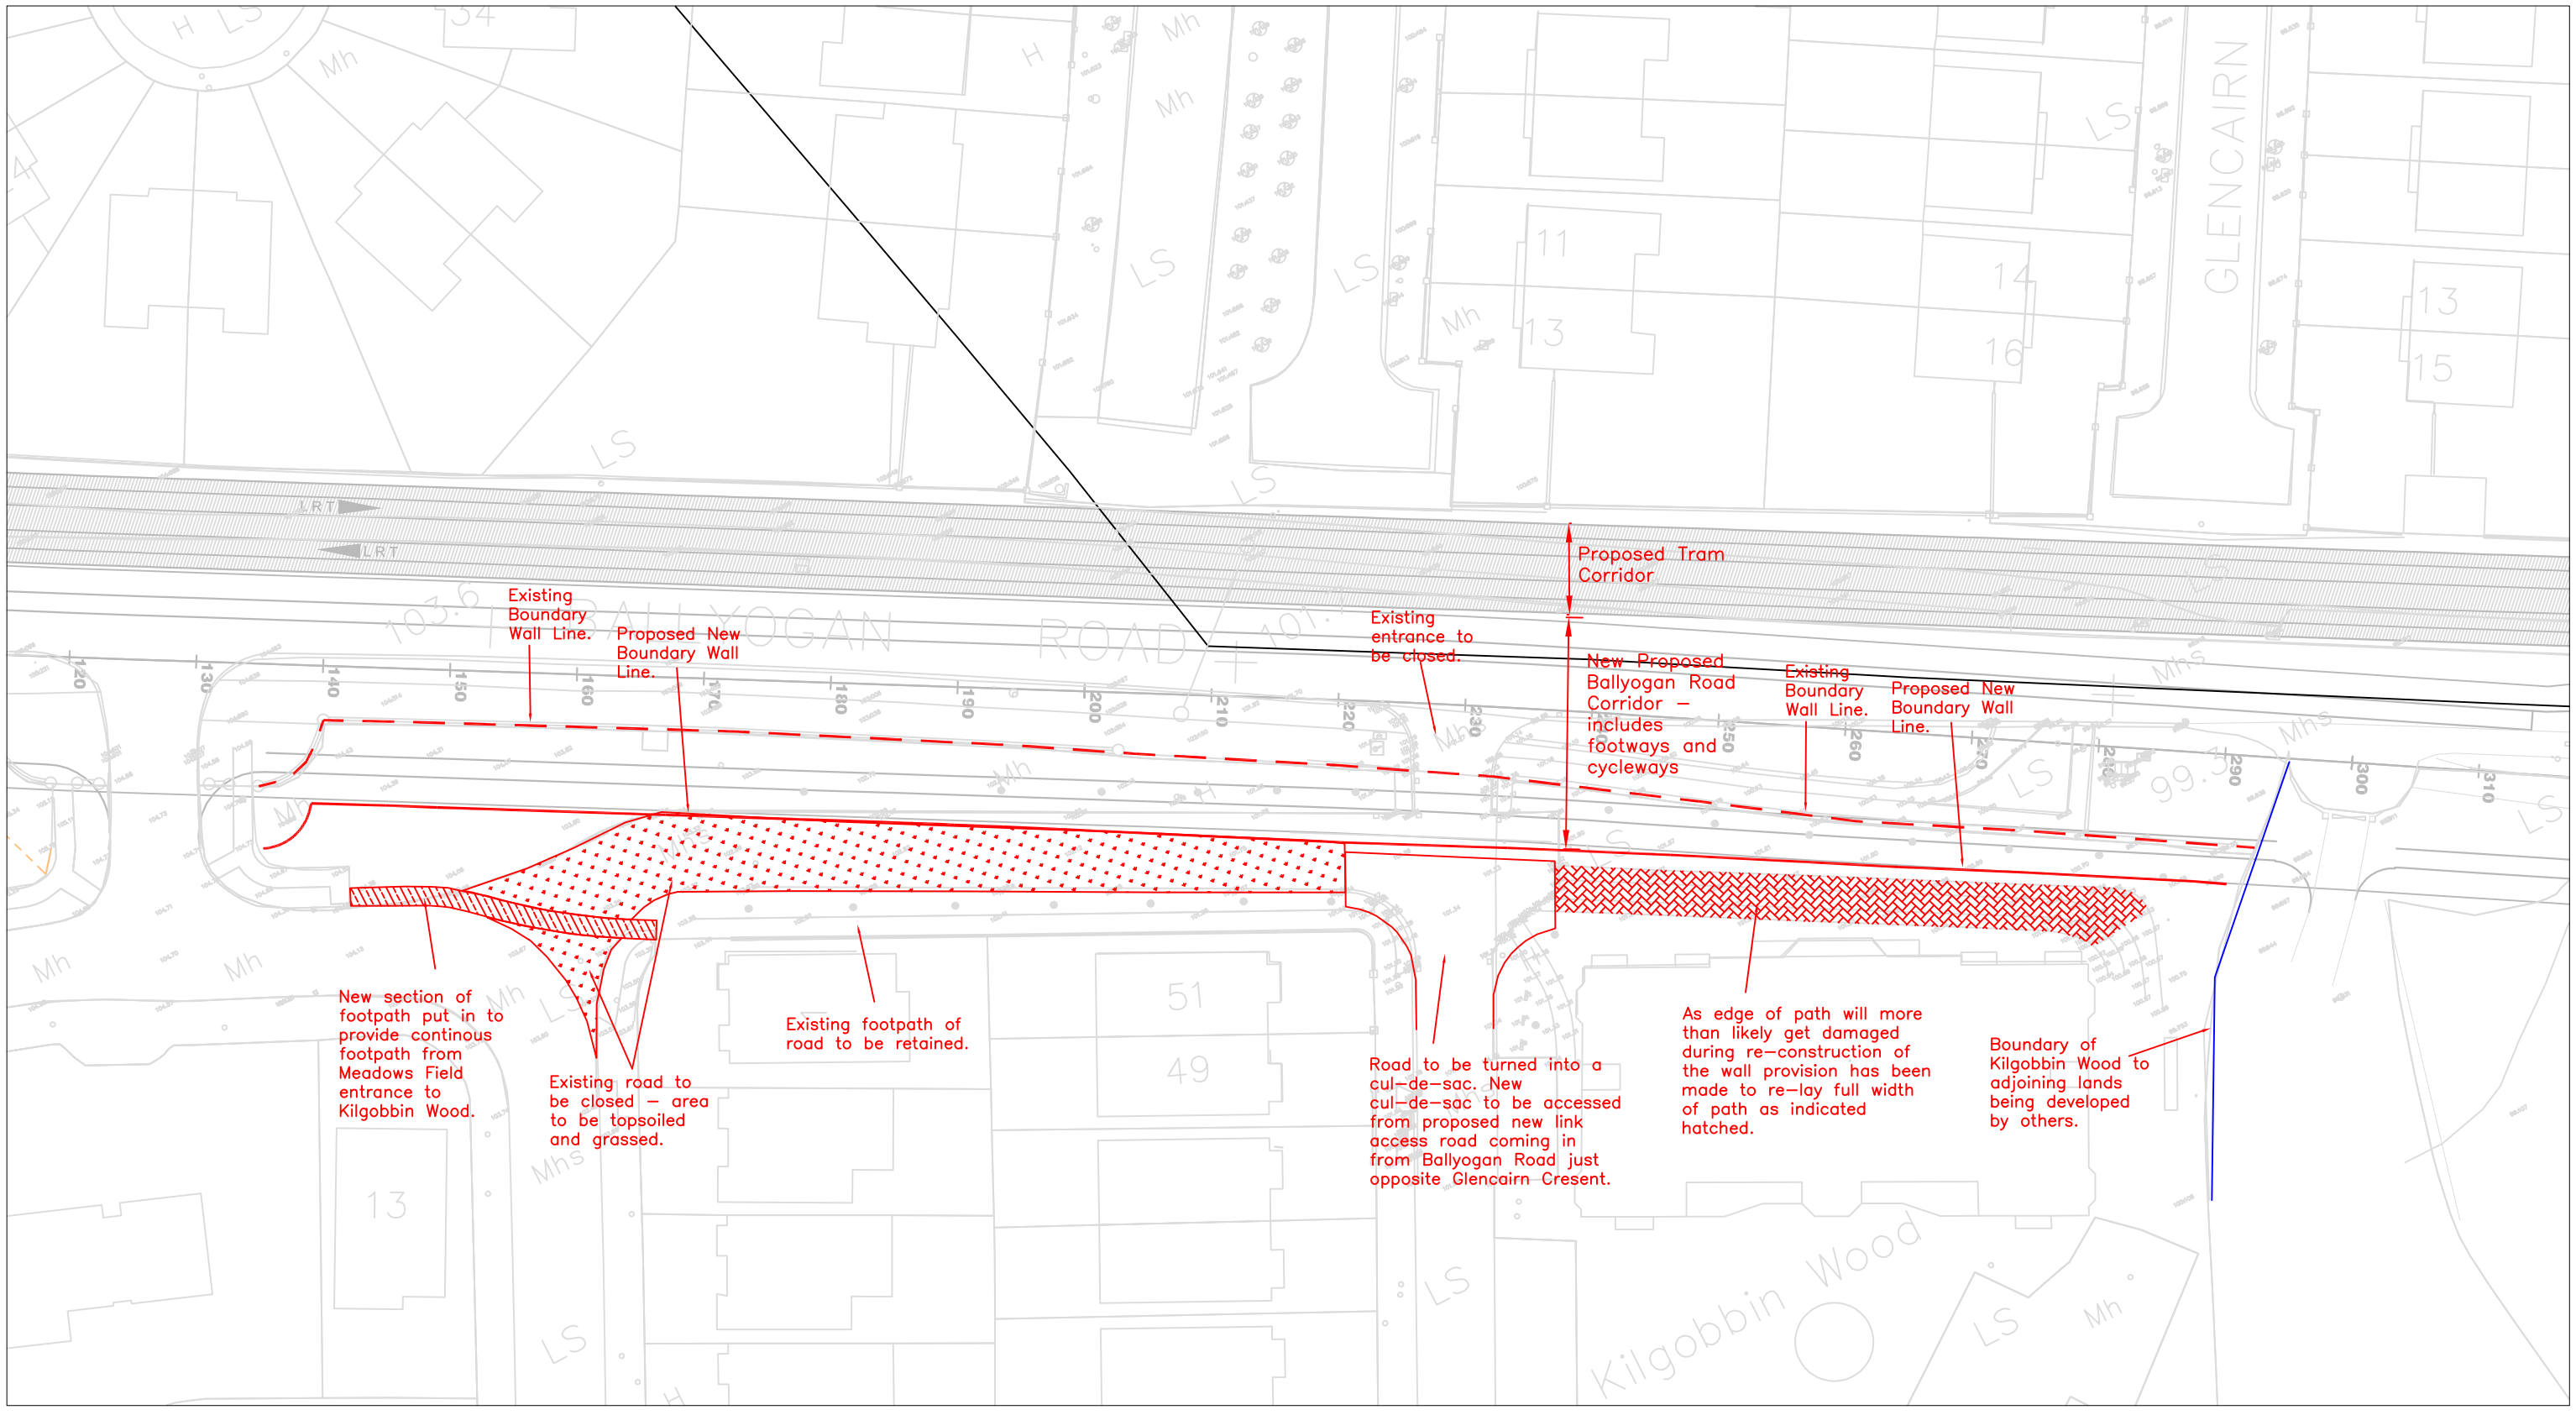

SKETCH FOR INFORMATION RevA

Kilgobbin Wood - Plan Details of Proposed Works